
20

15

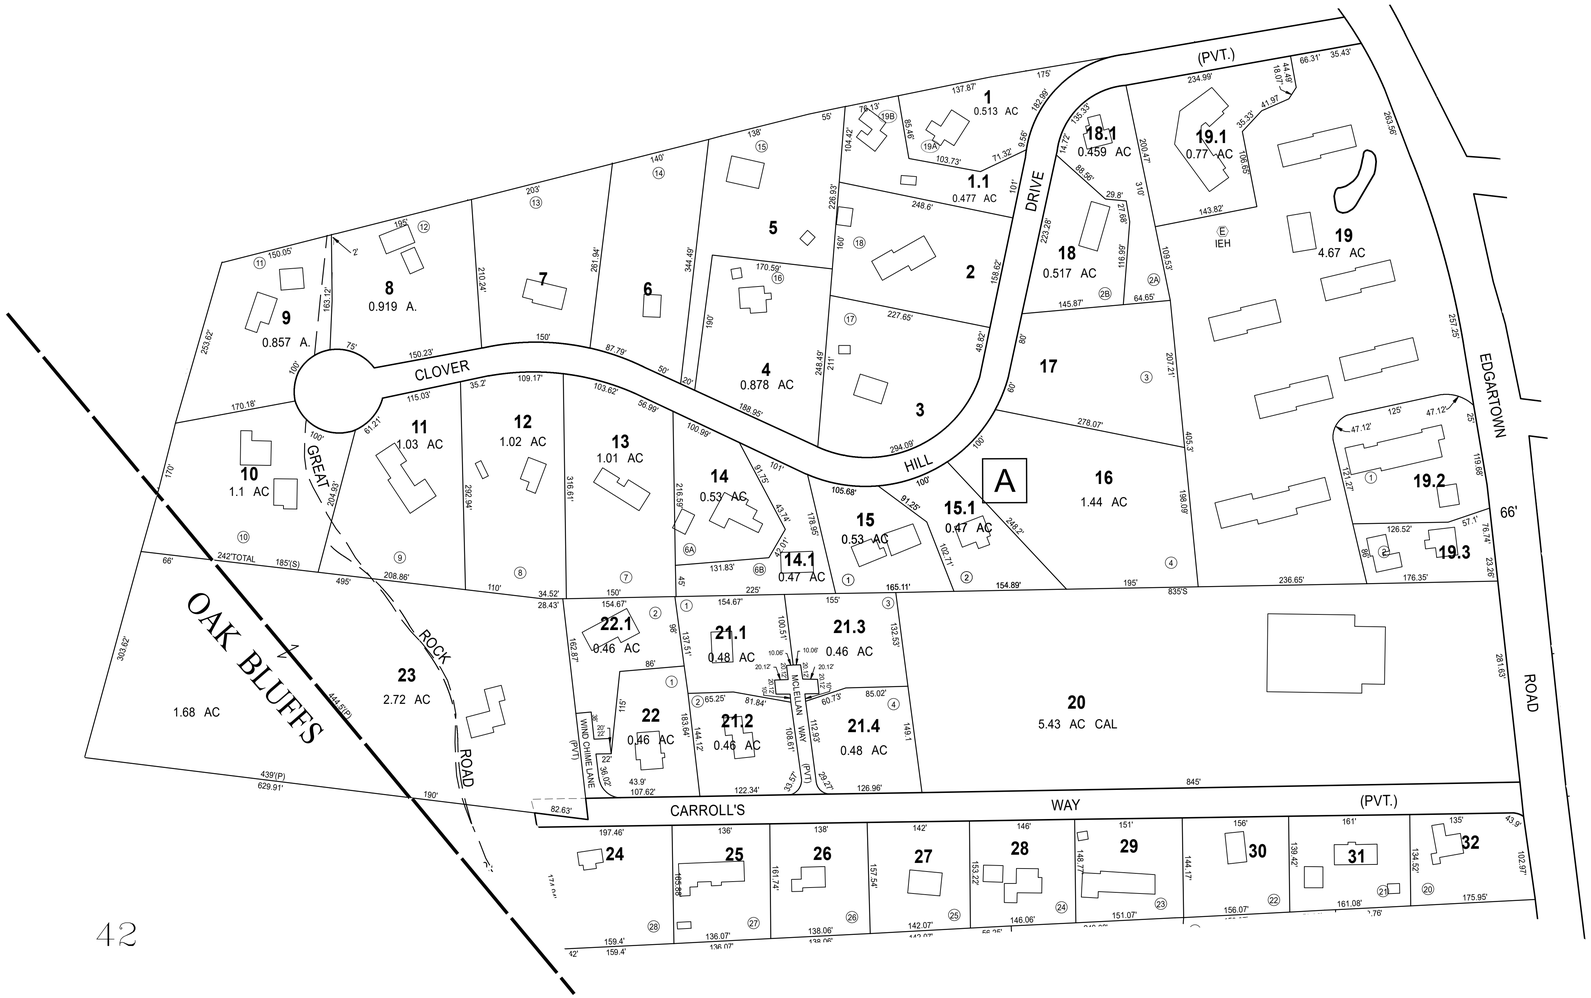

42

16

18

19-A-21 DROPPED 2005
19-A-19.1 DROPPED 1981
19-A-19.4 DROPPED 1981
19-A-19.5 DROPPED 1981

THIS MAP IS FOR ASSESSMENT PURPOSES. IT IS NOT VALID FOR LEGAL DESCRIPTION OR CONVEYANCE.
THE HORIZONTAL DATUM IS THE MASSACHUSETTS STATE PLANE COORDINATE SYSTEM, NAD 83.
ORIGINAL MAPS PREPARED & DATED 4-29-70 BY GENERAL MAPPING INC. YOUNGWOOD, PA.
MAPS RECOMPILED TO AVAILABLE MASSGIS ORTHOIMAGERY BY CAI TECHNOLOGIES, DECEMBER 2011.

REVISED & REPRINTED BY
CAI Technologies
Precision Mapping. Geospatial Solutions.
11 Pleasant Street, Littleton, NH 03561
800.322.4540 - www.cai-tech.com

LEGEND

AREA SURVEYED ..... AC
AREA CALCULATED ..... AC CAL
RECORD DIMENSION ..... 100'
SCALED DIMENSION ..... 100'(S)
MATCH LINE ..... —/— — —
WATER ..... -W-

EXEMPT PROPERTY ..... (E)
SUBDIVISION LOT NO. ..... (2)
RIGHT OF WAY/ACCESS ..... ROW
COMMON OWNERSHIP ..... OR
ADJACENT SHEET NO. 2
BLOCK LETTER ..... D

SCALE: 1" = 100'
FEET 100 50 0 100 200 300
METERS 25 12.5 0 25 50 75

REVISED TO: JANUARY 1, 2023

TOWN OF TISBURY

BOARD OF ASSESSORS
VINEYARD HAVEN, MASSACHUSETTS

MAP NO.
19