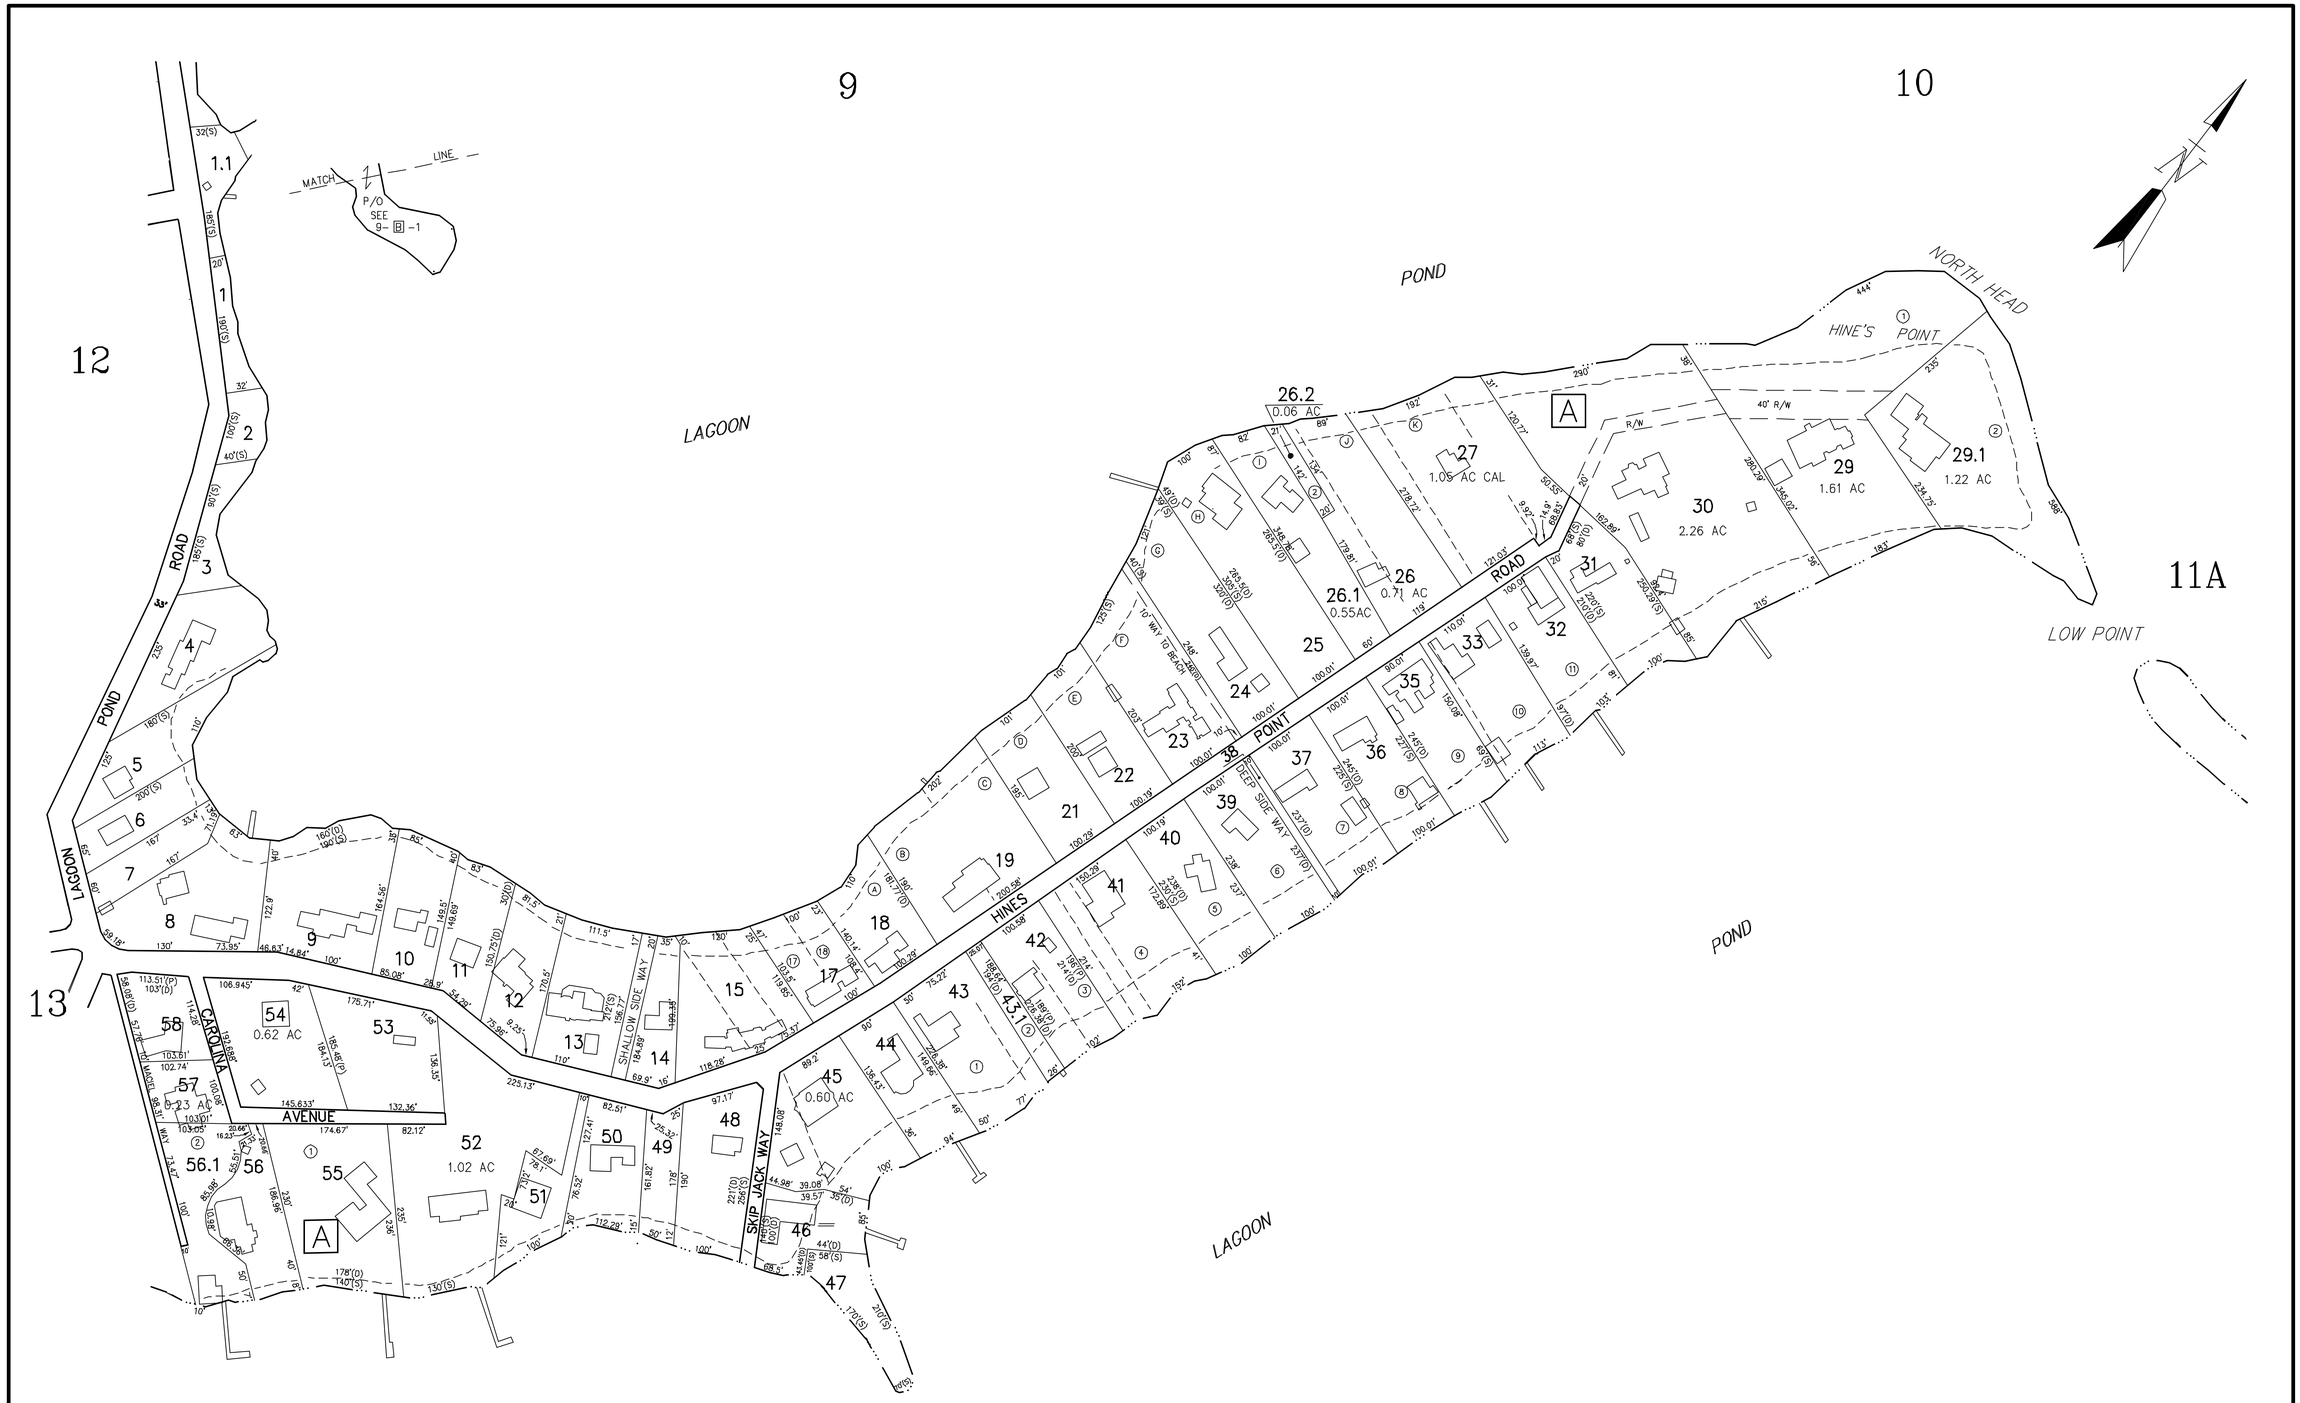

11- A -34 DROPPED 1972
11- A -28 DROPPED 1973
11- A -20 DROPPED 1995
11- A -16 DROPPED 2008
11- A -56.2 DROPPED 2011

THIS MAP IS FOR ASSESSMENT PURPOSES. IT IS NOT VALID FOR LEGAL DESCRIPTION OR CONVEYANCE.

THE HORIZONTAL DATUM IS THE MASSACHUSETTS STATE PLANE COORDINATE SYSTEM.

ORIGINAL MAPS PREPARED & DATED 4-29-70 BY GENERAL MAPPING INC. YOUNGWOOD, PA.

MAPS RECOMPILED TO AVAILABLE MASSGIS ORTHOIMAGERY BY CARTOGRAPHIC ASSOCIATES, INC., DECEMBER 2011.

DIGITIZED, REVISED AND REPRINTED BY

CARTOGRAPHIC ASSOC. INC.

PROFESSIONAL CONSULTANTS

MUNICIPAL MAPPING - GIS - PUBLIC WORKS INFORMATION MANAGEMENT

11 PLEASANT STREET, LITTLETON, NEW HAMPSHIRE 03561

(603)444-6768 - 1(800)322-4540 - FAX (603)444-1366 - WWW.CAI-INFO.COM

LEGEND

AREA SURVEYED	AC	EXEMPT PROPERTY	E
AREA CALCULATED	AC CAL	SUBDIVISION LOT NO.	2
RECORD DIMENSION	100'	RIGHT OF WAY/ACCESS	R/W
SCALED DIMENSION	100'(S)	COMMON OWNERSHIP	OR
MATCH LINE		ADJACENT SHEET NO.	2
WATER		BLOCK LETTER	D

SCALE 1" = 100'

FEET 50 0 100 200 300

METERS 25 0 25 50 75

REVISED TO :

TOWN OF TISBURY

BOARD OF ASSESSORS

VINEYARD HAVEN, MASSACHUSETTS

MAP NO. 11