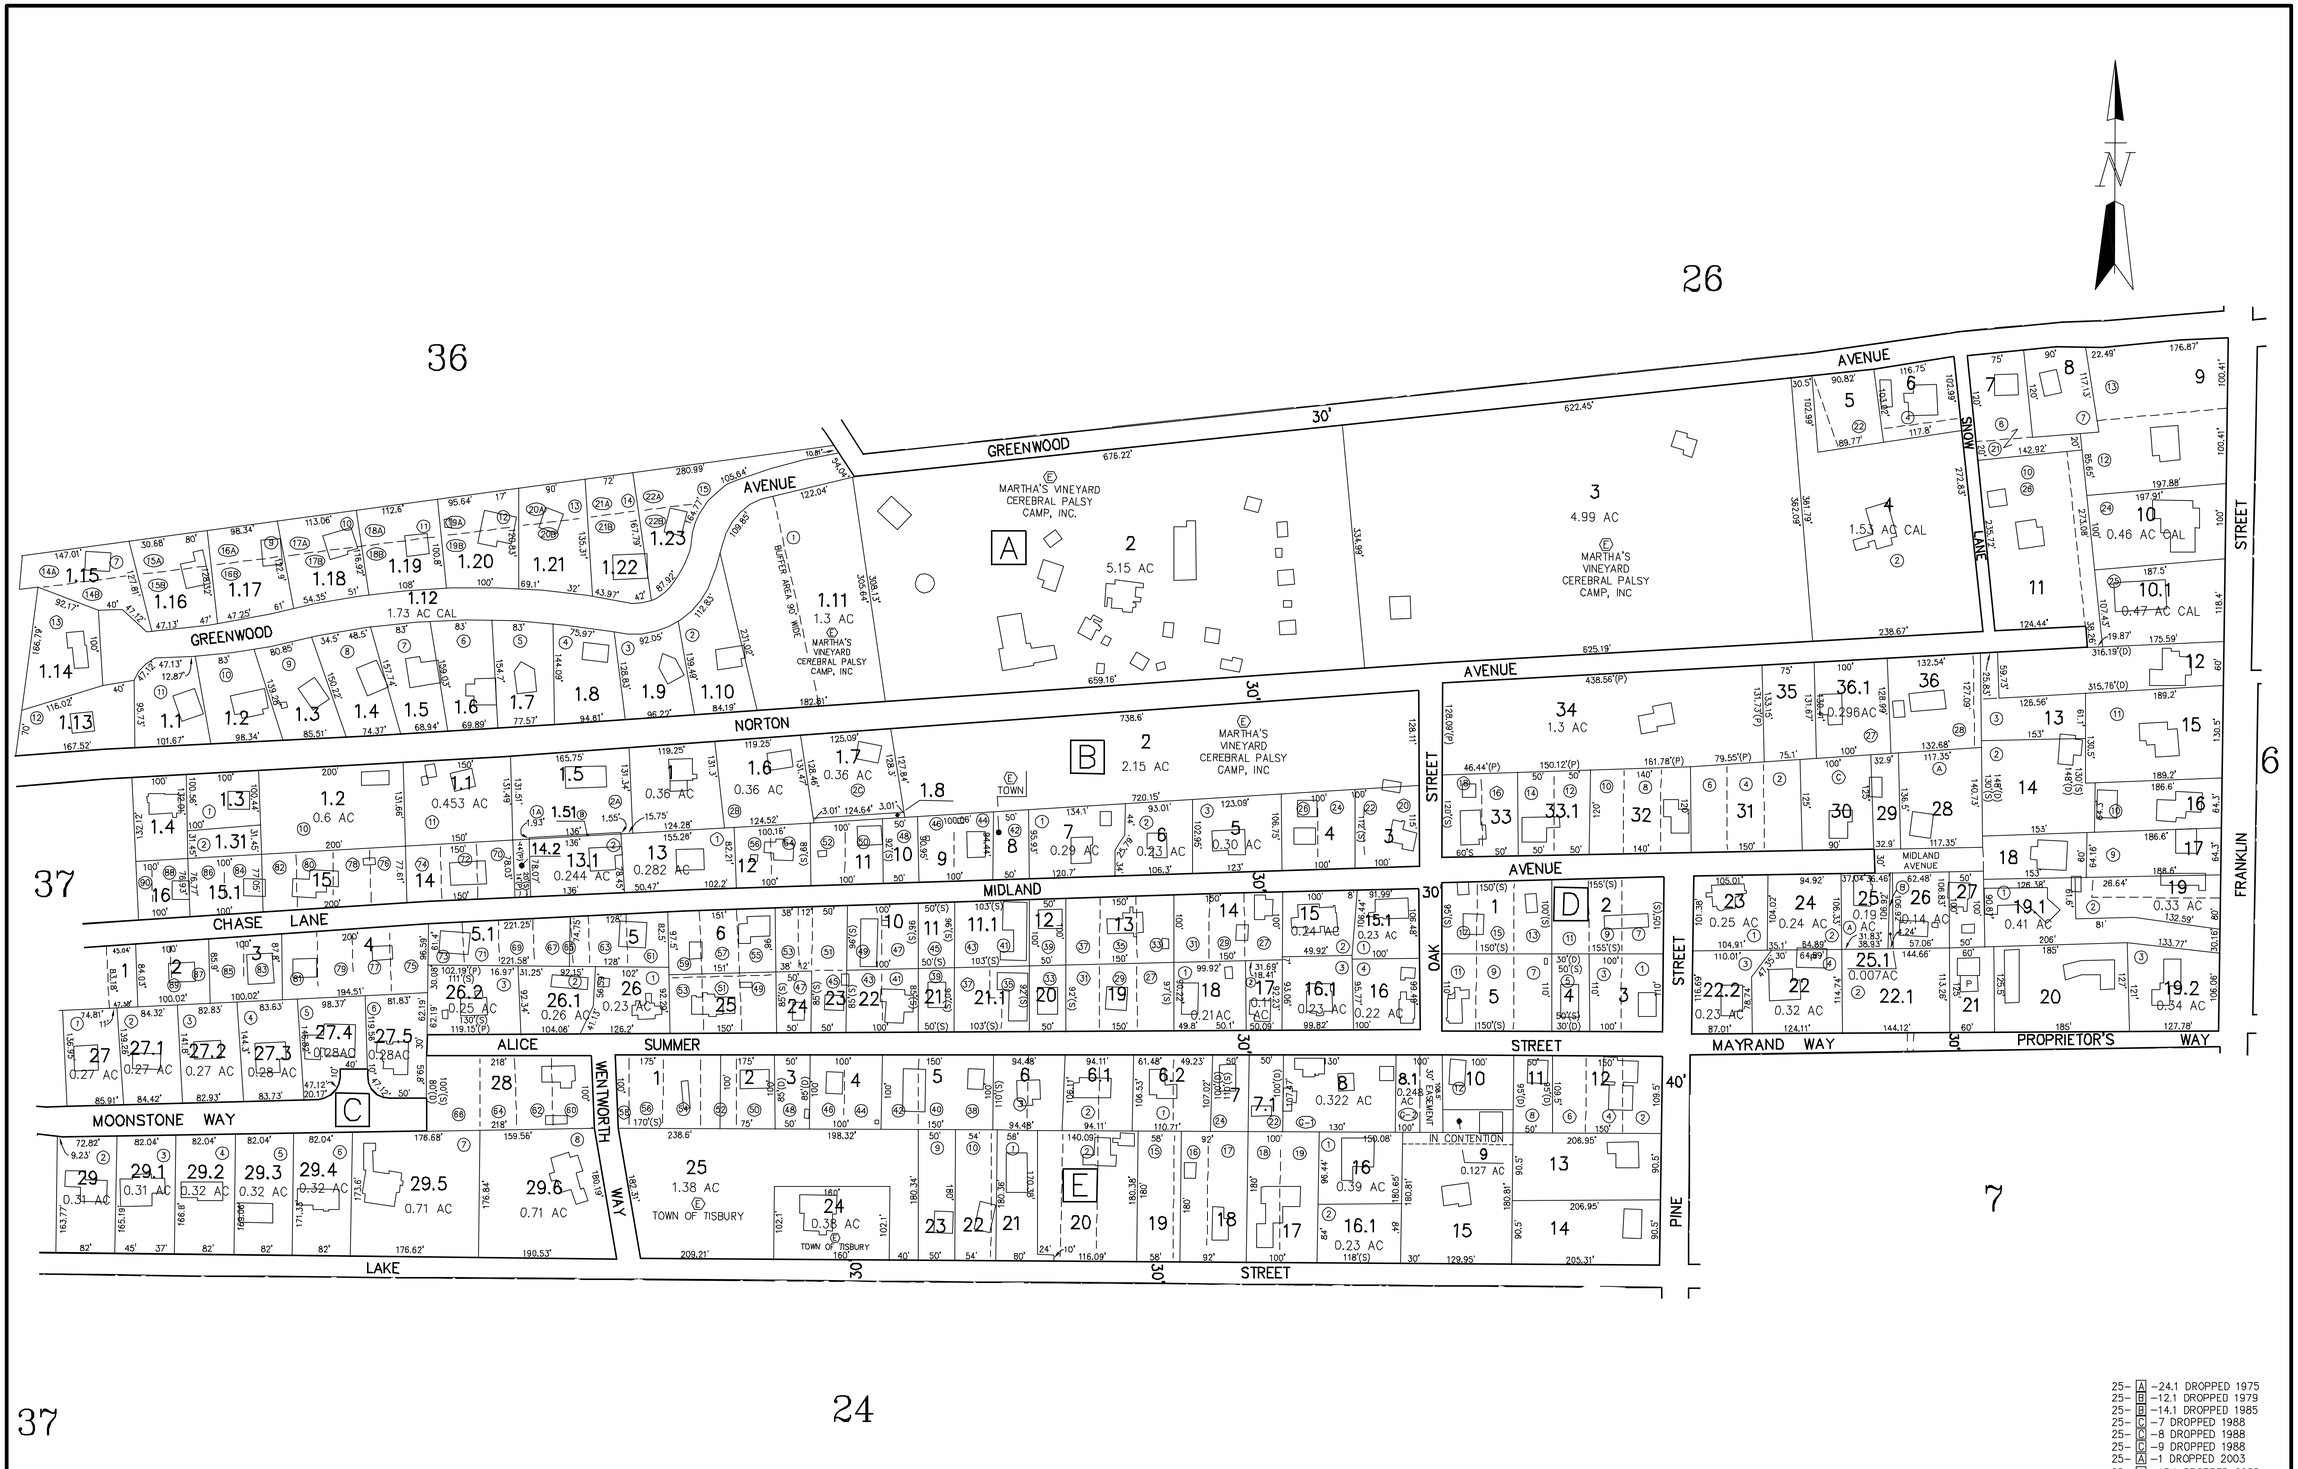

25– A –24.1 DROPPED 1975
25– B –12.1 DROPPED 1979
25– B –14.1 DROPPED 1985
25– C –7 DROPPED 1988
25– C –8 DROPPED 1988
25– C –9 DROPPED 1988
25– A –1 DROPPED 2003
25– A –18.1 DROPPED 2005

THIS MAP IS FOR ASSESSMENT PURPOSES. IT IS NOT VALID FOR LEGAL DESCRIPTION OR CONVEYANCE.

THE HORIZONTAL DATUM IS THE MASSACHUSETTS STATE PLANE COORDINATE SYSTEM.

ORIGINAL MAPS PREPARED & DATED 4–29–70 BY GENERAL MAPPING INC. YOUNGWOOD, PA.

MAPS RECOMPILED TO AVAILABLE MASSGIS ORTHOIMAGERY BY CARTOGRAPHIC ASSOCIATES, INC., DECEMBER 2011.

DIGITIZED, REVISED AND REPRINTED BY

CARTOGRAPHIC ASSOC. INC.

PROFESSIONAL CONSULTANTS

MUNICIPAL MAPPING – GIS – PUBLIC WORKS INFORMATION MANAGEMENT
11 PLEASANT STREET, LITTLETON, NEW HAMPSHIRE 03561
(603)444–6768 – 1(800)322–4540 – FAX (603)444–1366 – WWW.CAI–INFO.COM

LEGEND

AREA SURVEYED . . . . . AC
AREA CALCULATED . . . . . AC CAL
RECORD DIMENSION . . . . . 100'
SCALED DIMENSION . . . . . 100'(S)
MATCH LINE
WATER
EXEMPT PROPERTY . . . . . (E)
SUBDIVISION LOT NO. . . . . (2)
RIGHT OF WAY/ACCESS . . . . . R/W
COMMON OWNERSHIP . . . . . OR
ADJACENT SHEET NO. 2
BLOCK LETTER . . . . . D

SCALE 1" = 100'

FEET 50 0 100 200 300

METERS 25 0 25 50 75

REVISED TO :

TOWN OF TISBURY

BOARD OF ASSESSORS
VINEYARD HAVEN, MASSACHUSETTS

MAP NO.

25