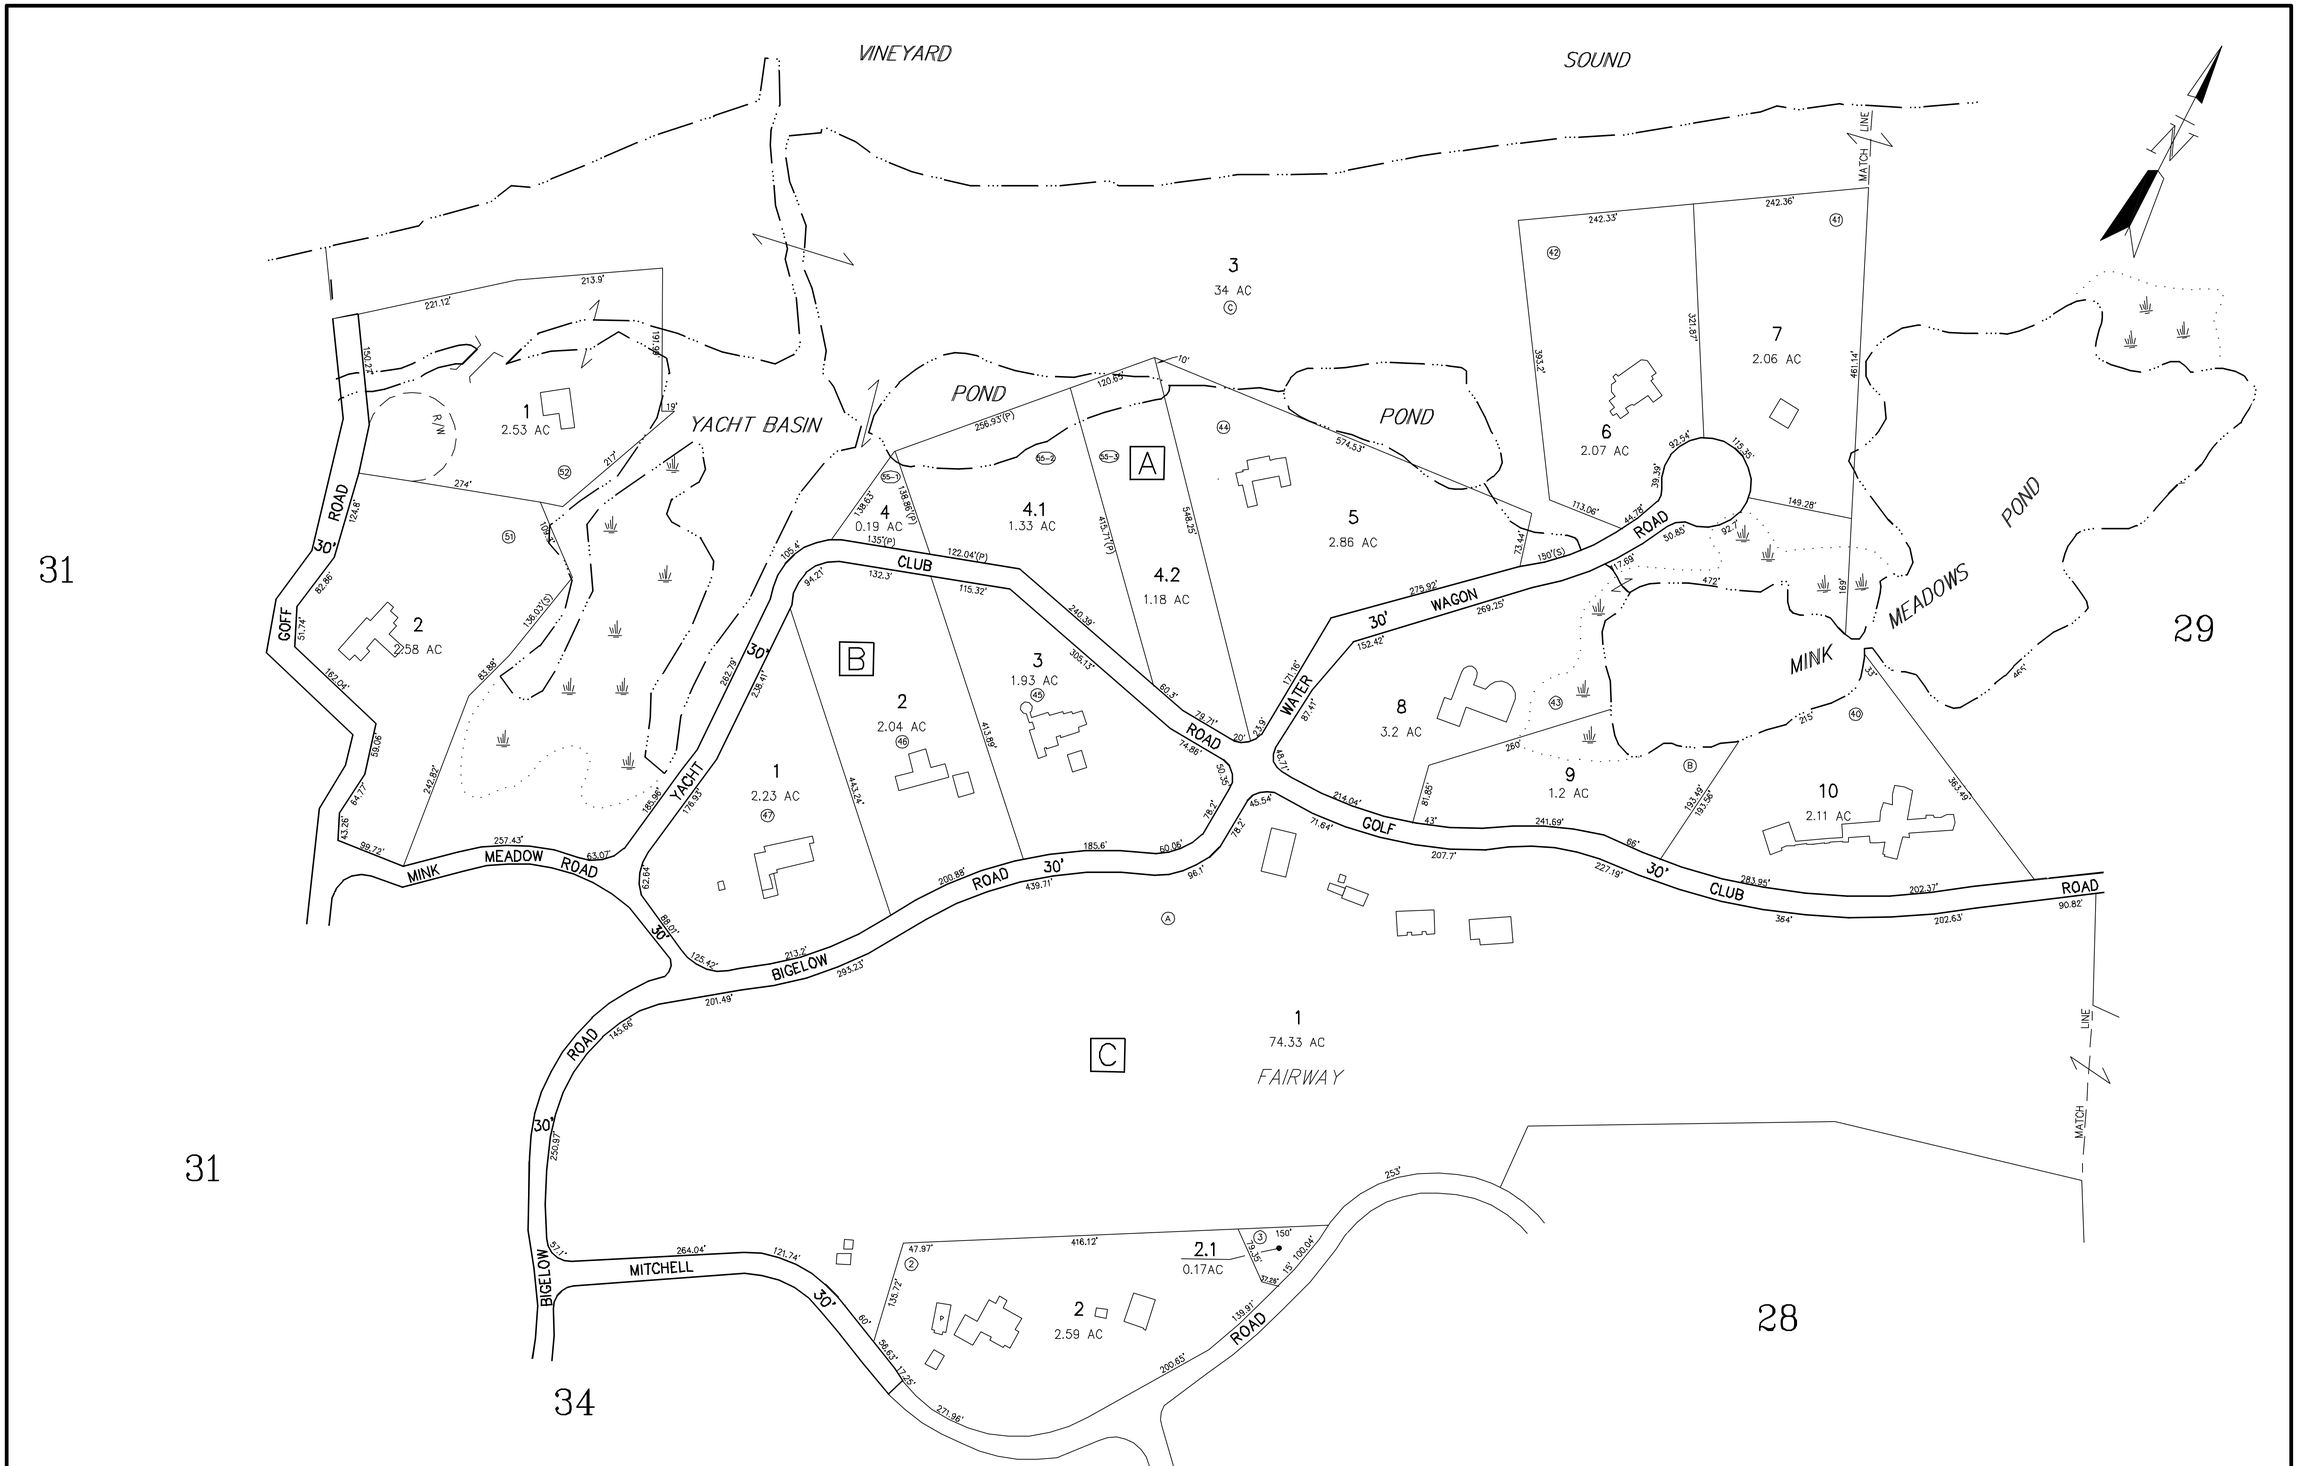

THIS MAP IS FOR ASSESSMENT PURPOSES. IT IS NOT VALID FOR LEGAL DESCRIPTION OR CONVEYANCE.

THE HORIZONTAL DATUM IS THE MASSACHUSETTS STATE PLANE COORDINATE SYSTEM.

ORIGINAL MAPS PREPARED & DATED 4-29-70 BY GENERAL MAPPING INC. YOUNGWOOD, PA.

MAPS RECOMPILED TO AVAILABLE MASSGIS ORTHOIMAGERY BY CARTOGRAPHIC ASSOCIATES, INC., DECEMBER 2011.

DIGITIZED, REVISED AND REPRINTED BY

CARTOGRAPHIC ASSOC. INC.

PROFESSIONAL CONSULTANTS

MUNICIPAL MAPPING – GIS – PUBLIC WORKS INFORMATION MANAGEMENT
11 PLEASANT STREET, LITTLETON, NEW HAMPSHIRE 03561
(603)444-6768 – 1(800)322-4540 – FAX (603)444-1386 – WWW.CAI-INFO.COM

LEGEND

EXEMPT VINEYARD CONSERVATION SOCIETY . . . △
AREA SURVEYED . . . . . AC
AREA CALCULATED . . . . . AC CAL
RECORD DIMENSION . . . . . 100'
SCALED DIMENSION . . . . . 100'(S)
MATCH LINE . . . . . —/—
WATER . . . .

EXEMPT PROPERTY. . . . . (E)
SUBDIVISION LOT NO. . . . . (2)
RIGHT OF WAY/ACCESS . . . . . R/W
COMMON OWNERSHIP . . . . . OR
ADJACENT SHEET NO. 2
BLOCK LETTER . . . . . D

SCALE 1" = 100'

FEET 50 0 100 200 300

METERS 25 0 25 50 75

REVISED TO :

TOWN OF TISBURY

BOARD OF ASSESSORS
VINEYARD HAVEN, MASSACHUSETTS

MAP NO. 30