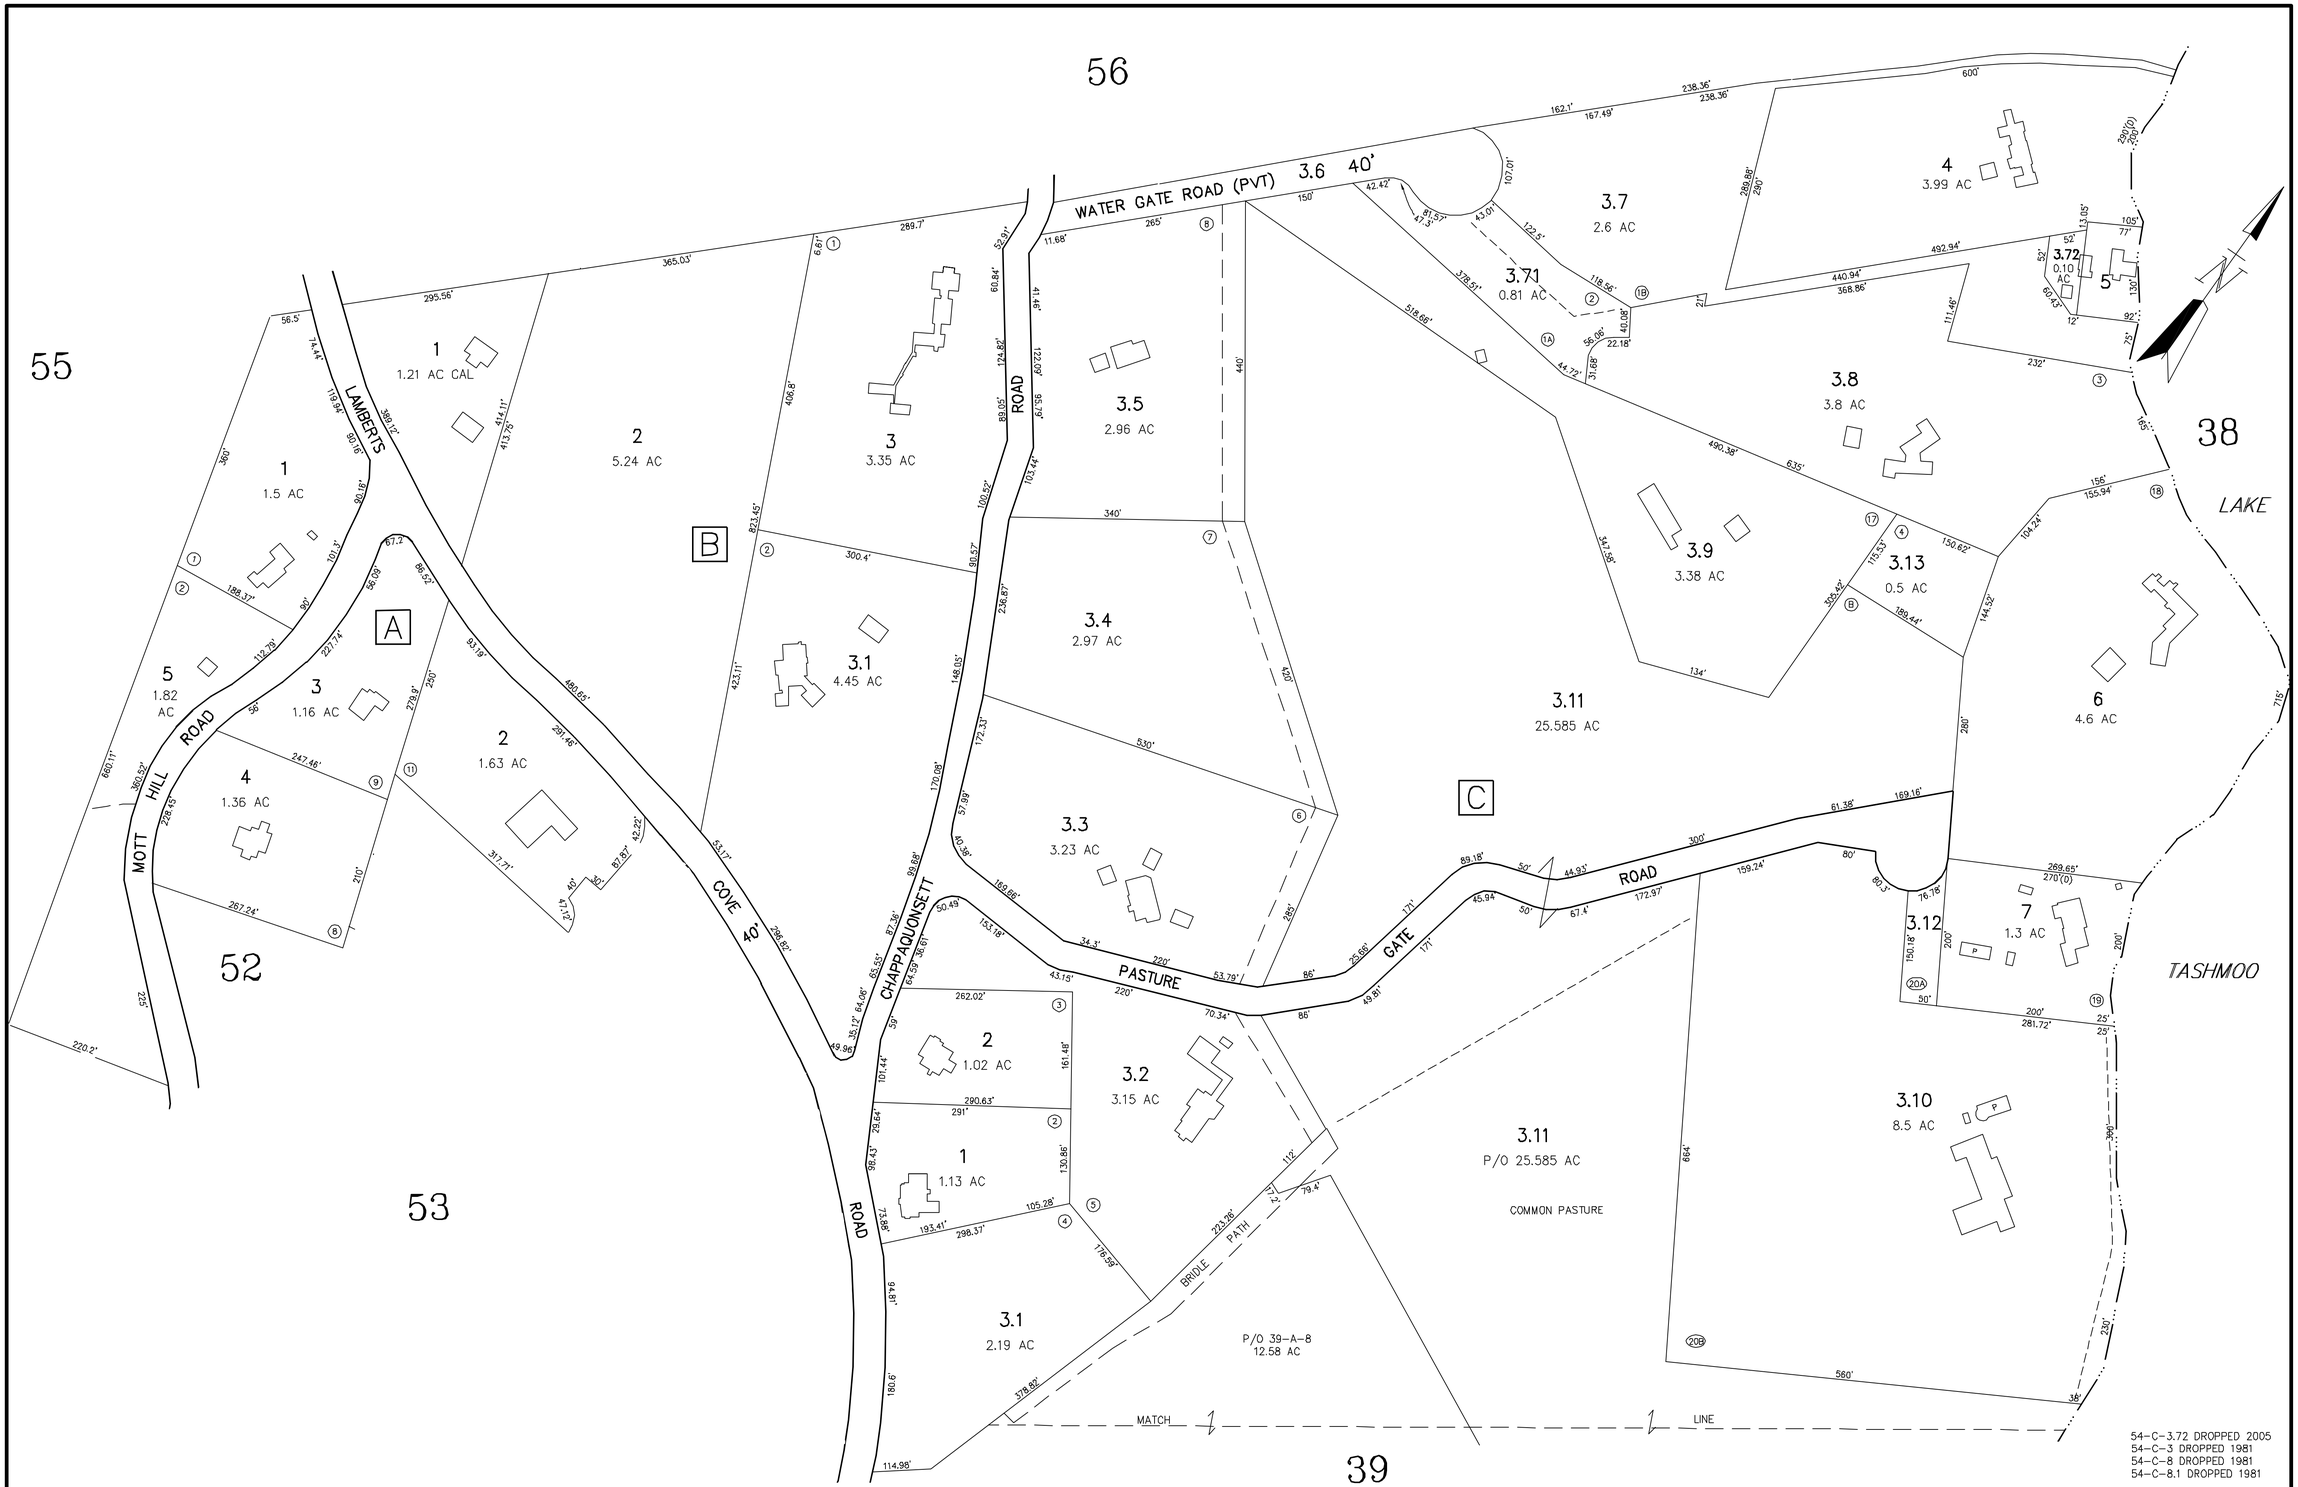


54-C-3.72 DROPPED 2005
54-C-3 DROPPED 1981
54-C-8 DROPPED 1981
54-C-8.1 DROPPED 1981

THIS MAP IS FOR ASSESSMENT PURPOSES. IT IS NOT VALID FOR LEGAL DESCRIPTION OR CONVEYANCE.

THE HORIZONTAL DATUM IS THE MASSACHUSETTS STATE PLANE COORDINATE SYSTEM.

ORIGINAL MAPS PREPARED & DATED 4-29-70 BY GENERAL MAPPING INC. YOUNGWOOD, PA.

MAPS RECOMPILED TO AVAILABLE MASSGIS ORTHOIMAGERY BY CARTOGRAPHIC ASSOCIATES, INC., DECEMBER 2011.

DIGITIZED, REVISED AND REPRINTED BY

CARTOGRAPHIC ASSOC. INC.

PROFESSIONAL CONSULTANTS

MUNICIPAL MAPPING – GIS – PUBLIC WORKS INFORMATION MANAGEMENT
11 PLEASANT STREET, LITTLETON, NEW HAMPSHIRE 03561
(603)444-6768 – 1(800)322-4540 – FAX (603)444-1366 – WWW.CAI-INFO.COM

LEGEND

| | | | |
|---|---|---|---|
| AREA SURVEYED | AC | EXEMPT PROPERTY | E |
| AREA CALCULATED | AC CAL | SUBDIVISION LOT NO. | Z |
| RECORD DIMENSION | 100' | RIGHT OF WAY/ACCESS | R/W |
| SCALED DIMENSION | 100'(S) | COMMON OWNERSHIP | OR |
| MATCH LINE | | ADJACENT SHEET NO. | 2 |
| WATER | | BLOCK LETTER | D |

SCALE 1" = 100'

FEET 50 0 100 200 300

25 0 25 50 75 METERS

REVISED TO :

# TOWN OF TISBURY

BOARD OF ASSESSORS
VINEYARD HAVEN, MASSACHUSETTS

MAP NO. 54