65

62

64

56

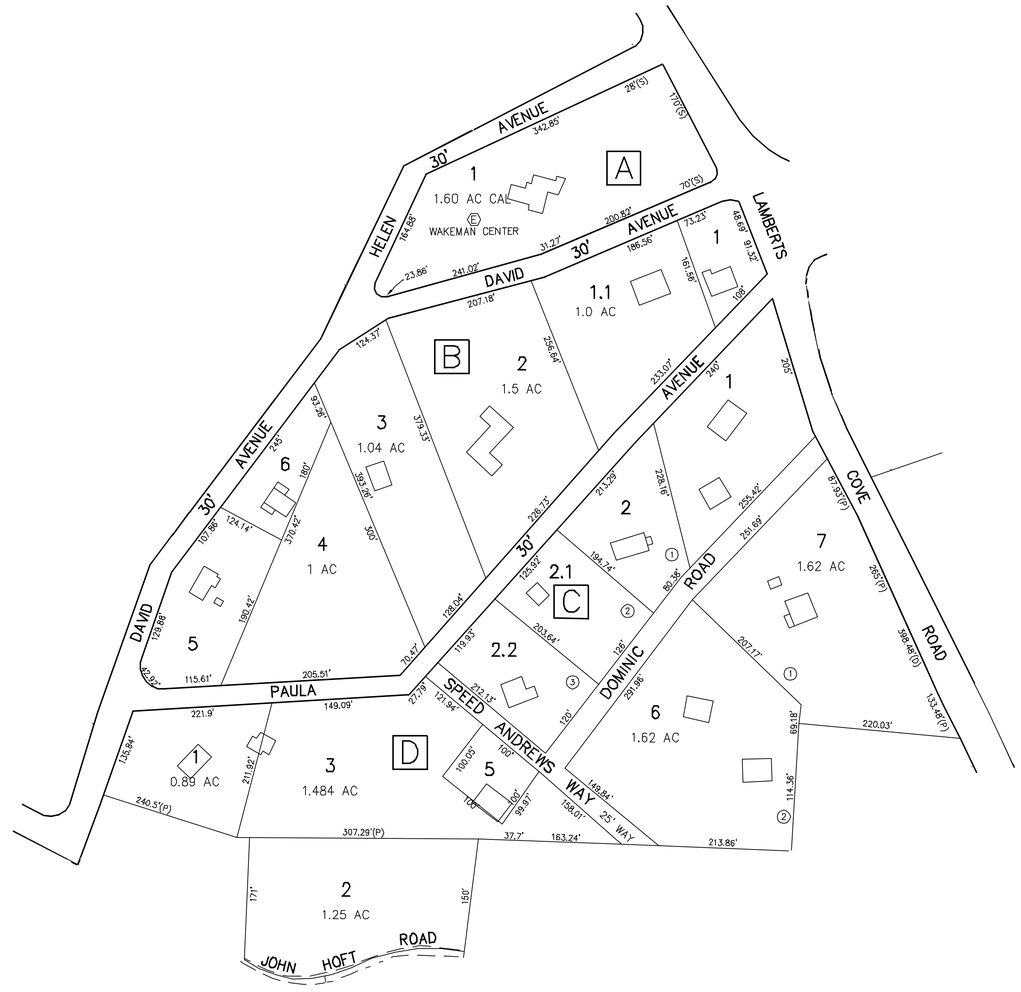

55

63-D-4 DROPPED 1974
63-D-6.2 DROPPED 1976
63-D-7.1 DROPPED 1980
63-A-2 DROPPED 1995
63-D-6.1 DROPPED 2004

THIS MAP IS FOR ASSESSMENT PURPOSES. IT IS NOT VALID FOR LEGAL DESCRIPTION OR CONVEYANCE.

THE HORIZONTAL DATUM IS THE MASSACHUSETTS STATE PLANE COORDINATE SYSTEM.

ORIGINAL MAPS PREPARED & DATED 4-29-70 BY GENERAL MAPPING INC. YOUNGWOOD, PA.

MAPS RECOMPILED TO AVAILABLE MASSGIS ORTHOIMAGERY BY CARTOGRAPHIC ASSOCIATES, INC., DECEMBER 2011.

DIGITIZED, REVISED AND REPRINTED BY

CARTOGRAPHIC ASSOC. INC.

PROFESSIONAL CONSULTANTS

MUNICIPAL MAPPING - GIS - PUBLIC WORKS INFORMATION MANAGEMENT
11 PLEASANT STREET, LITTLETON, NEW HAMPSHIRE 03561
(603)444-6768 - 1(800)322-4540 - FAX (603)444-1366 - WWW.CAI-INFO.COM

LEGEND

AREA SURVEYED . . . . . AC
AREA CALCULATED . . . . . AC CAL
RECORD DIMENSION . . . . . 100'
SCALED DIMENSION . . . . . 100'(S)
MATCH LINE . . . . . —
WATER . . . . . .

EXEMPT PROPERTY. . . . . (E)
SUBDIVISION LOT NO.. . . . . (2)
RIGHT OF WAY/ACCESS. 67W
COMMON OWNERSHIP. . . . . OR
ADJACENT SHEET NO. 2
BLOCK LETTER . . . . . D

SCALE 1" = 100'

FEET 50 0 100 200 300
25 0 25 50 75 METERS

REVISED TO :

TOWN OF TISBURY

BOARD OF ASSESSORS
VINEYARD HAVEN, MASSACHUSETTS

MAP NO.
63