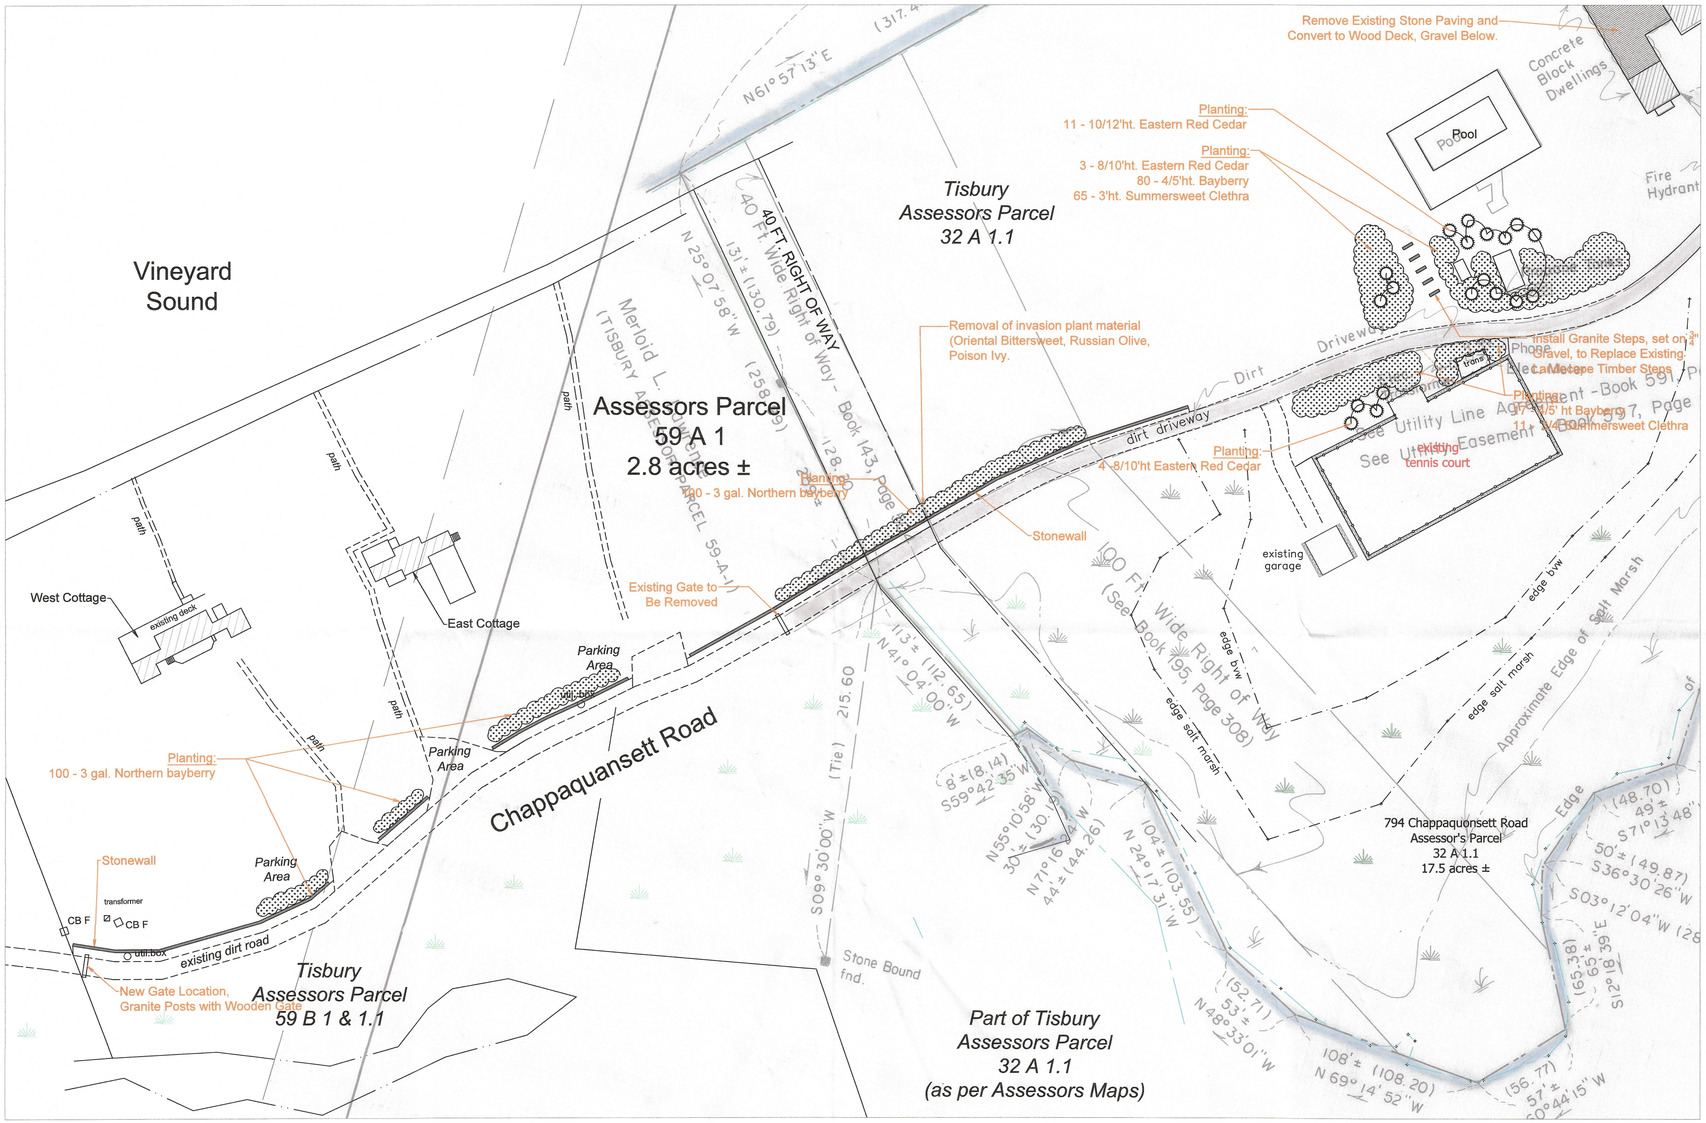

Teles Landscaping
p. 508.818.8989
P.O. Box 3761 Edgatown, MA
02539

Chip Chop
690 Chappaquansett Road, Tisbury, MA

Site Plan 1.0
40 scale
06.19.2025