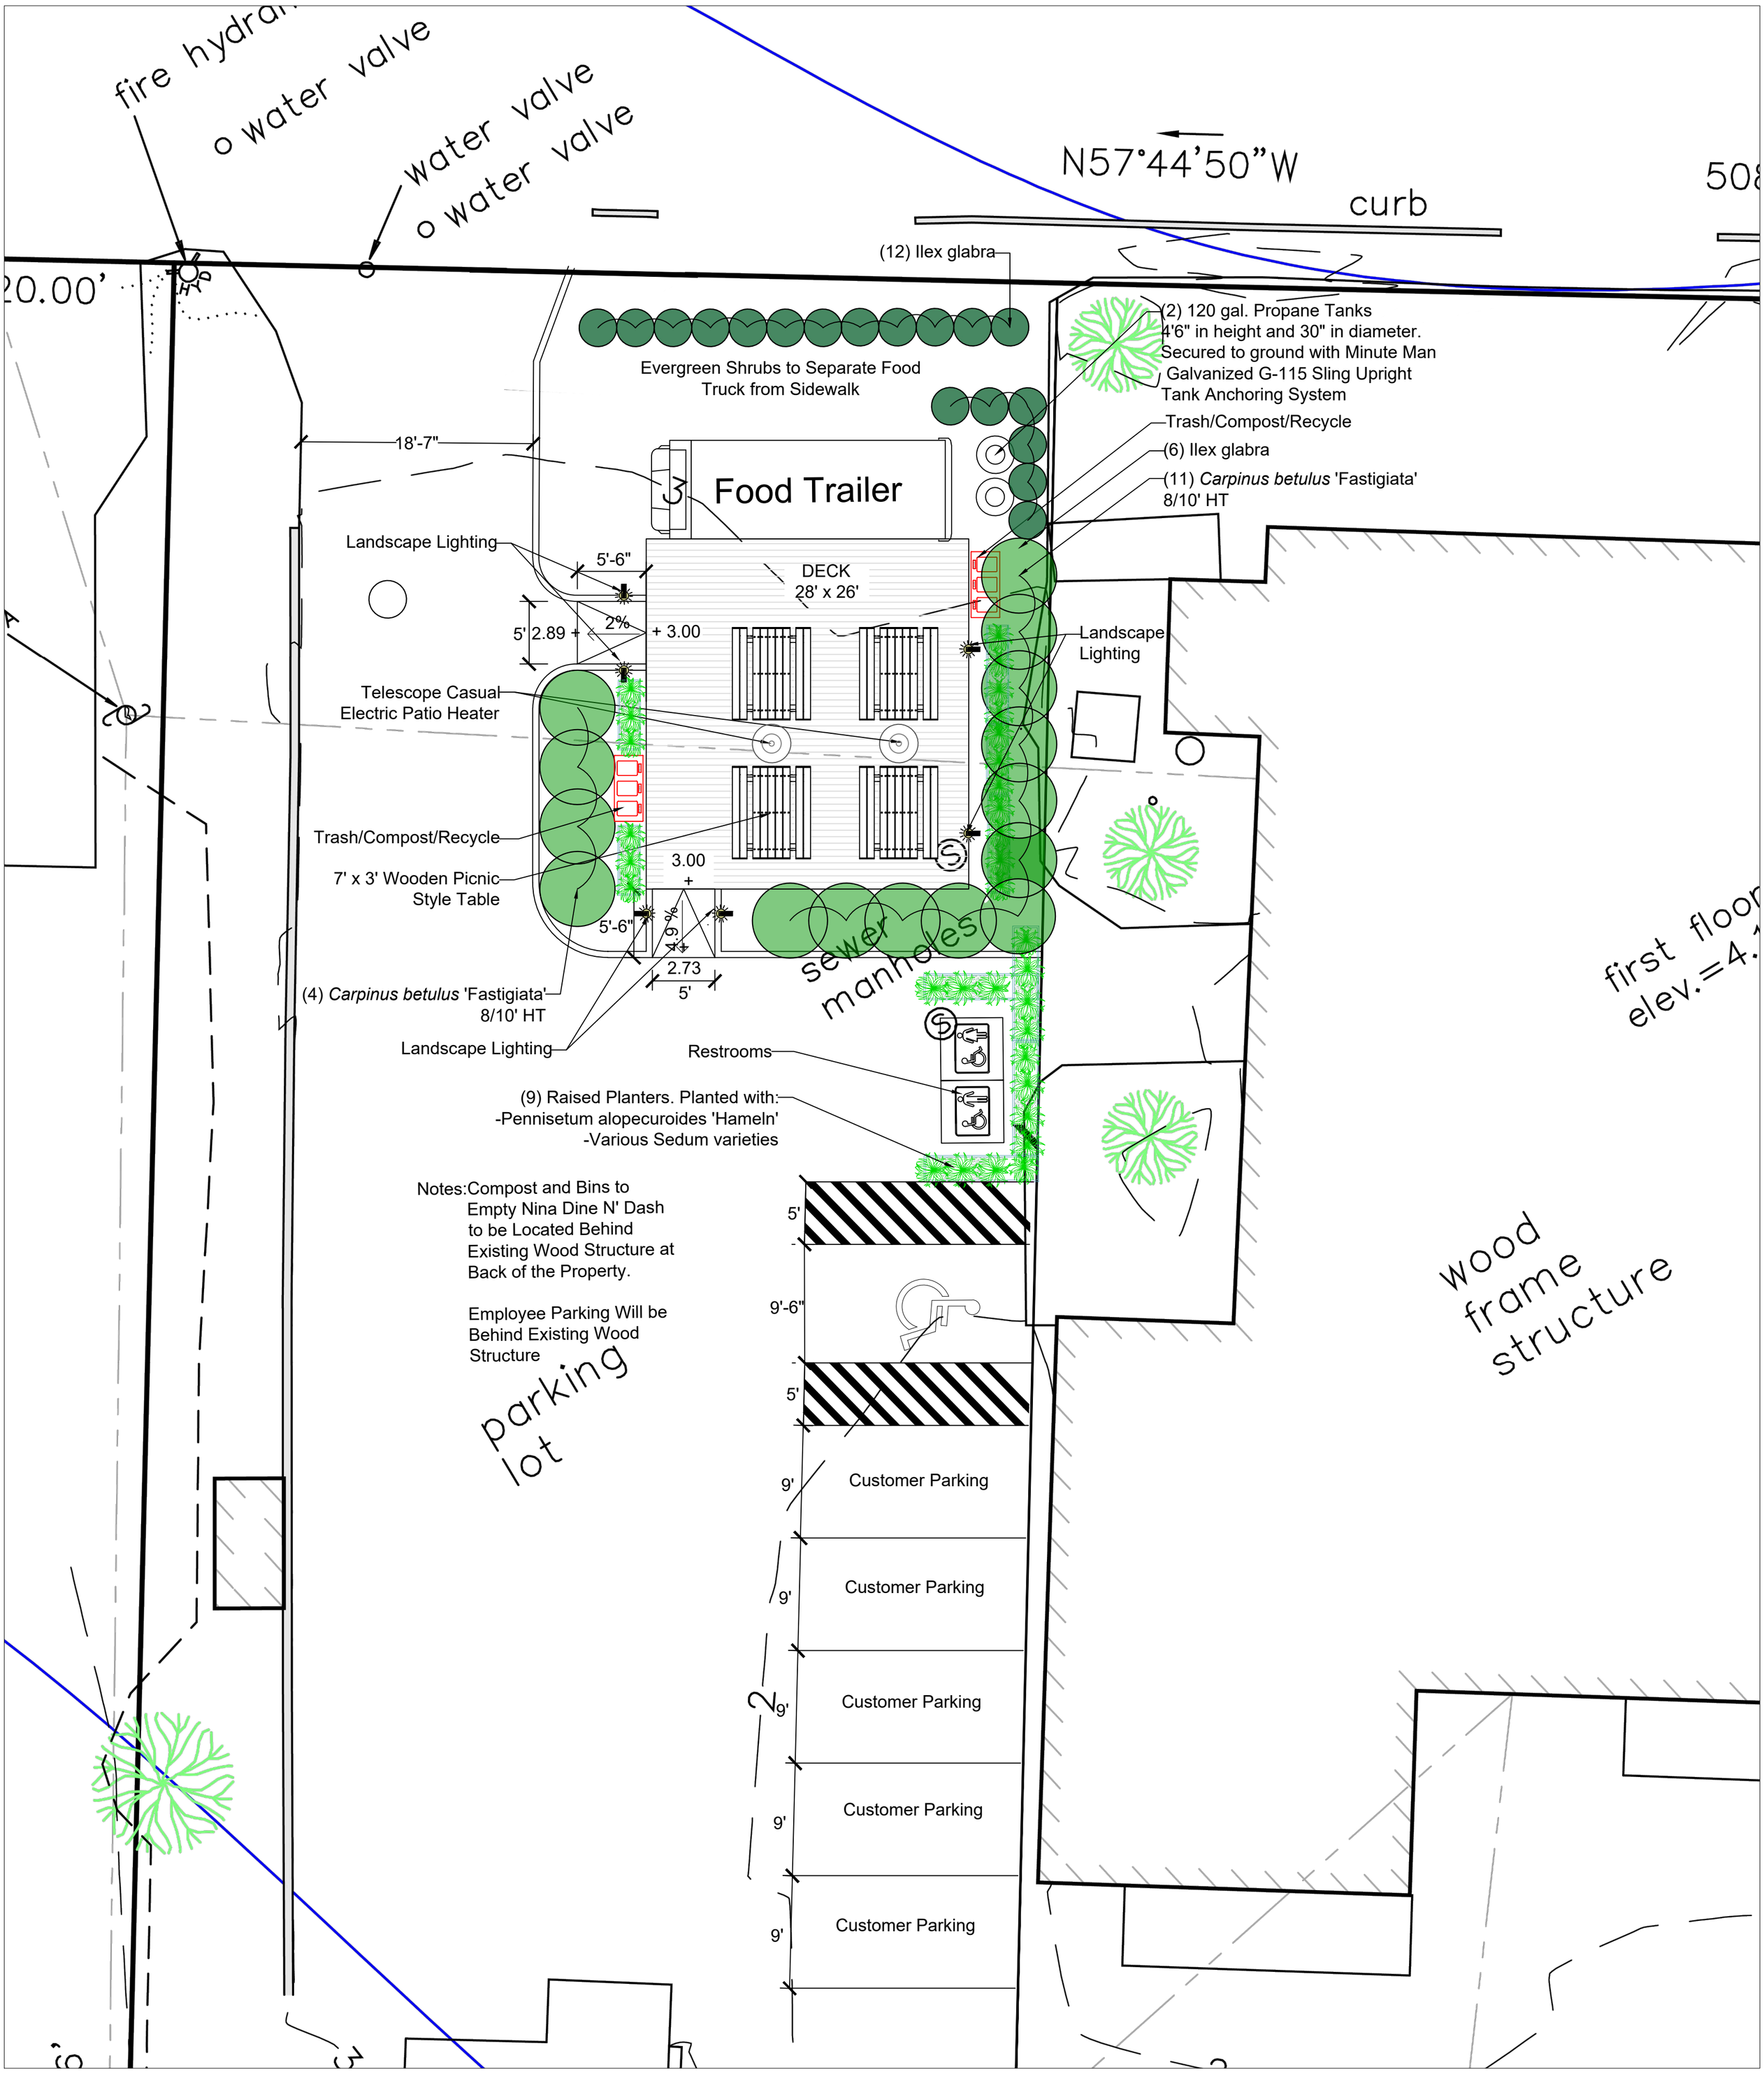

teles Landscaping

Nina's Dine N Dash

61 Beach Road, Tisbury MA 02568 07.22.2022 Scale: 1/8" = 1'-0"
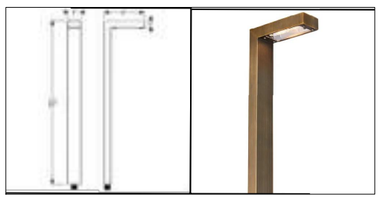
Lighting Legend